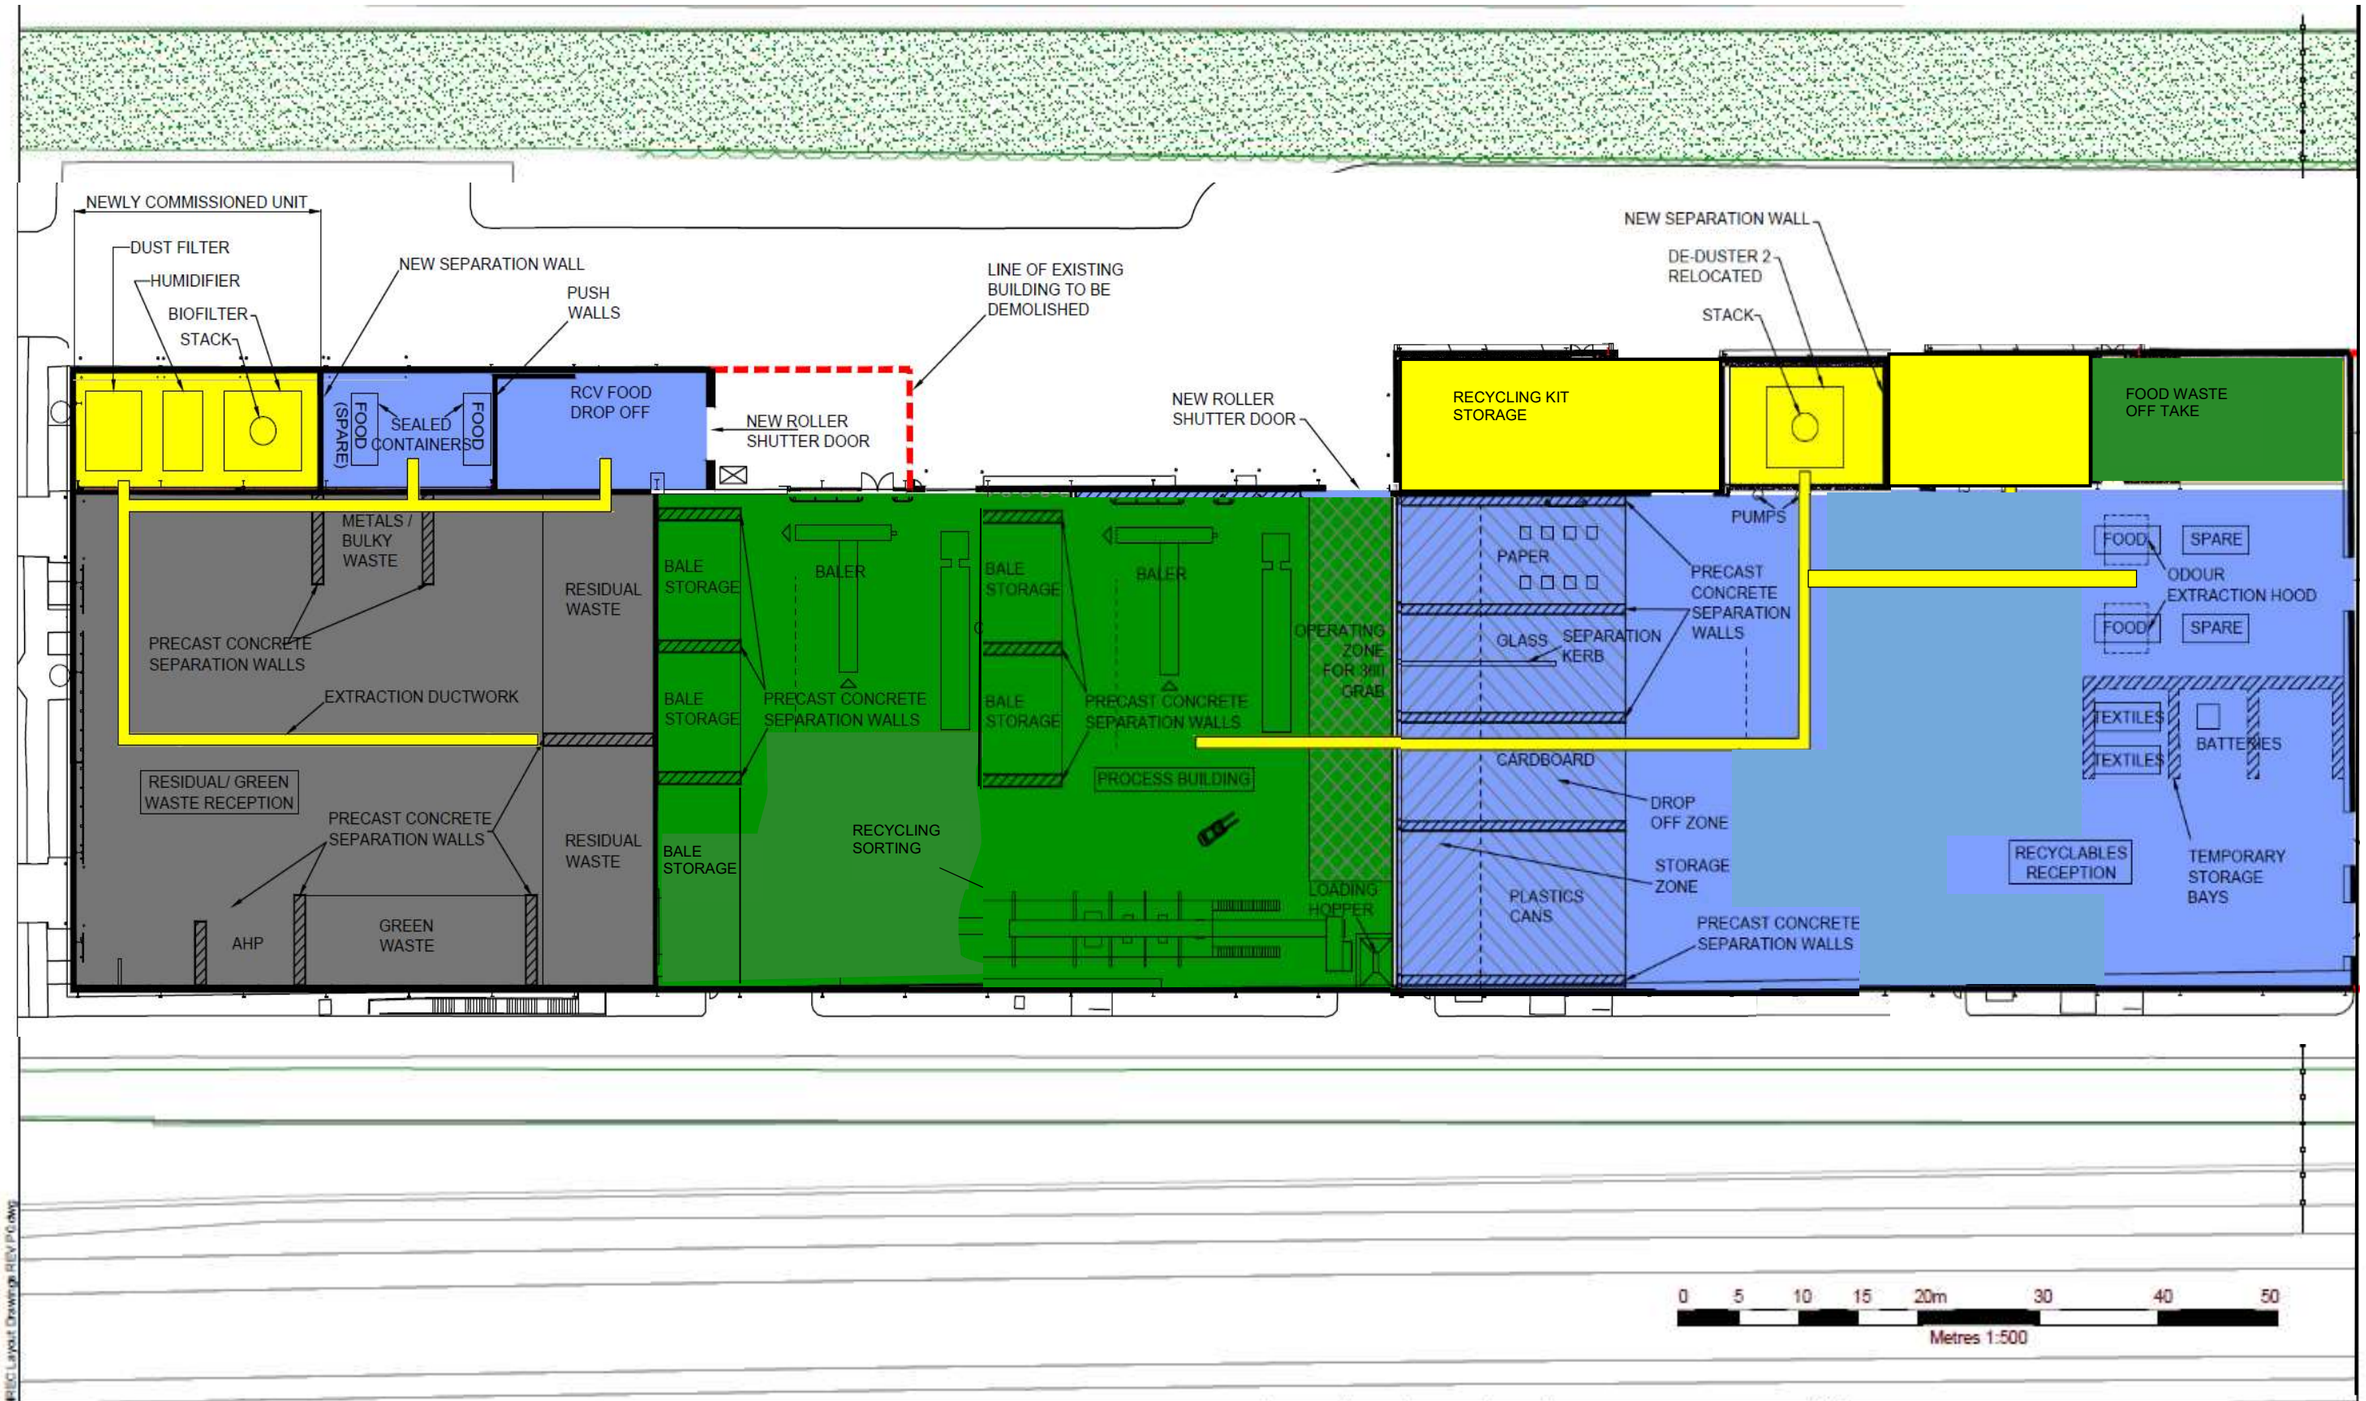

LEGEND

- RESIDUAL & GREEN WASTE - DROP-OFF & OFF-TAKE
- DRY RECYCLING - SORTING, BALING & OFF-TAKE
- DRY RECYCLING & FOOD - DROP-OFF
- SERVICES & RECYCLING KIT STORAGE

Revision	Drawn By	Chkd By	Date	Comments
P1	DH	JR	OCT '19	LAYOUT UPDATED

Neath Port Talbot Castell-nedd Port Talbot County Borough Council / Cyngor Bwrdeistref Sirol
Making a difference / Gwahaniaeth er gwell

SLR global environmental solutions
TREENWOOD HOUSE
ROWDEN LANE
BRADFORD-ON-AVON
WILTS. BA15 2AU
T: 01225 309400
F: 01225 309401
www.slrconsulting.com

Site: MREC
Project: TRANSFER STATION FEASIBILITY
Drawing: **PROPOSED INTERNAL BUILDING LAYOUT OPTION 1 - 4**
Date: OCTOBER 2019
Drawing Number: 02
Revision: P1
Scale: 1:50 @ A3

© This drawing and its content are the copyright of SLR Consulting Ltd and may not be reproduced or amended except by prior written permission. SLR Consulting Ltd accepts no liability for any amendments made by other persons.

402.02716.00004/07/02/P1 02 PO04 P0 05 P0 MREC Layout Drawings REV P0.dwg