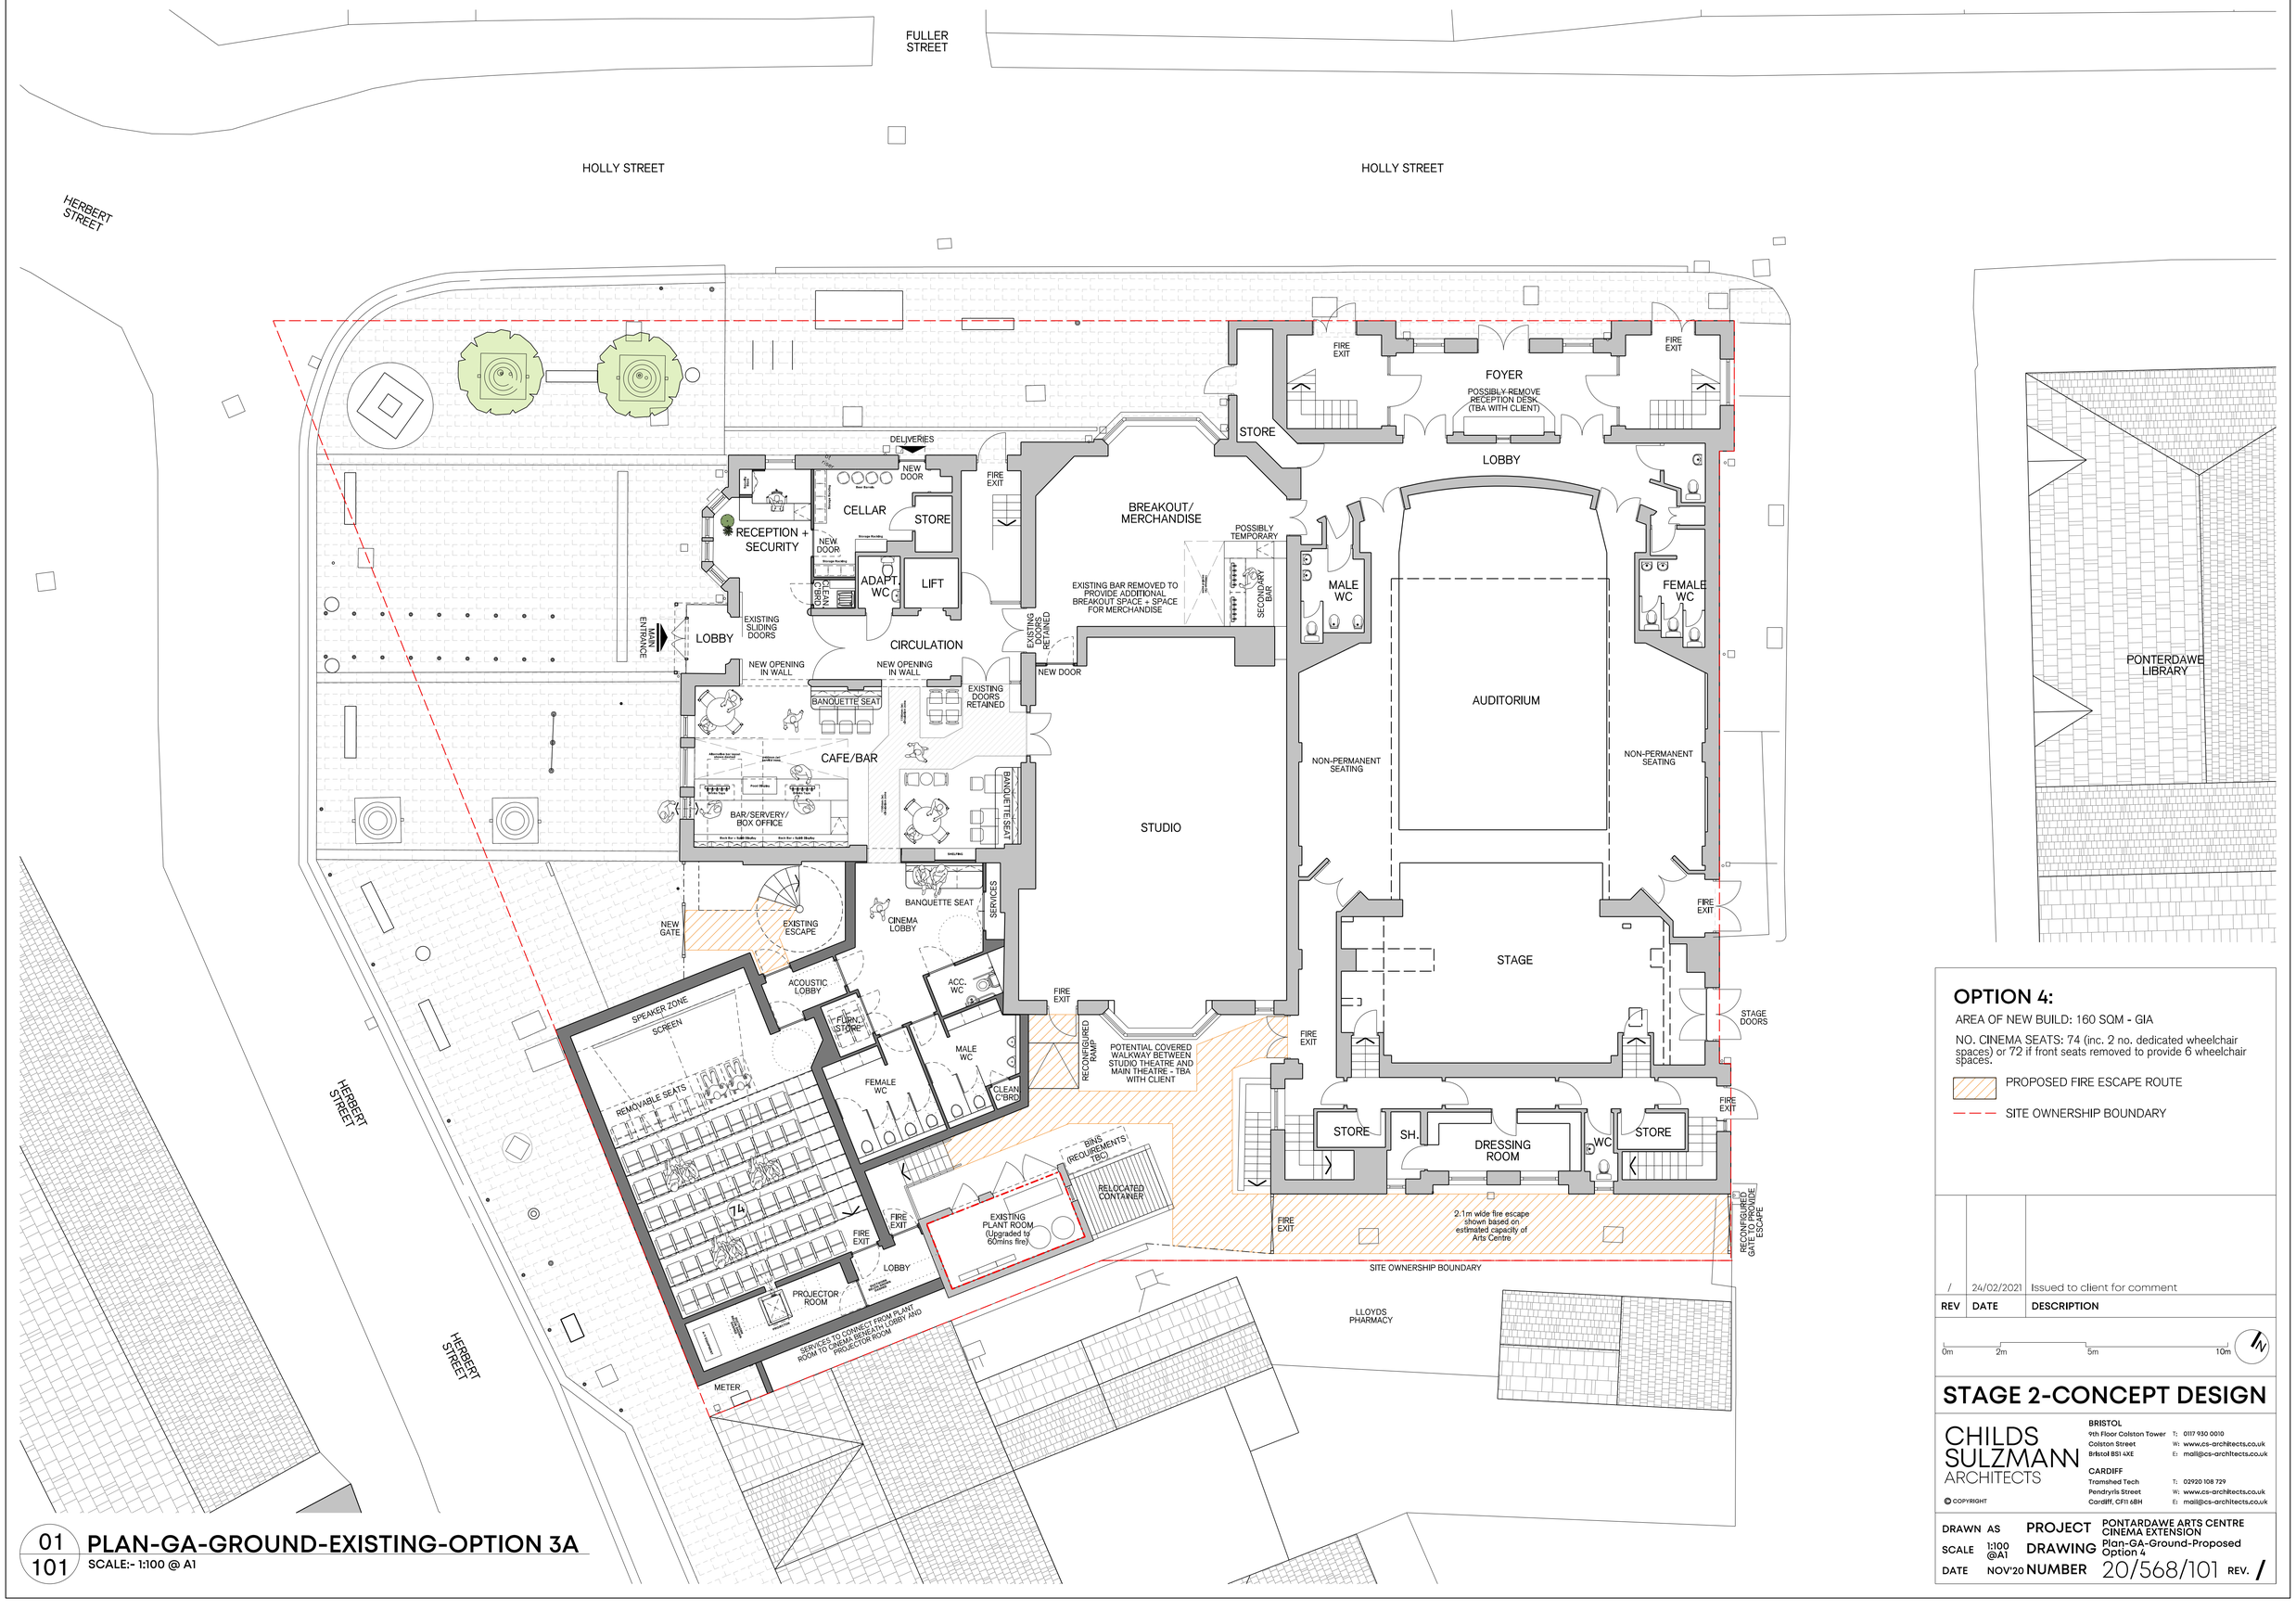

01
101

PLAN-GA-GROUND-EXISTING-OPTION 3A

SCALE:- 1:100 @ A1

OPTION 4:

AREA OF NEW BUILD: 160 SQM - GIA

NO. CINEMA SEATS: 74 (inc. 2 no. dedicated wheelchair spaces) or 72 if front seats removed to provide 6 wheelchair spaces.

PROPOSED FIRE ESCAPE ROUTE

SITE OWNERSHIP BOUNDARY

REV	DATE	DESCRIPTION
/	24/02/2021	Issued to client for comment

0m 2m 5m 10m

STAGE 2-CONCEPT DESIGN

CHILDS SULZMANN ARCHITECTS

BRISTOL
9th Floor Colston Tower
Colston Street
Bristol BS1 4XE
T: 0117 930 0010
W: www.cs-architects.co.uk
E: mail@cs-architects.co.uk

CARDIFF
Tramshed Tech
Pendyrris Street
Cardiff, CF11 6BH
T: 02920 108 729
W: www.cs-architects.co.uk
E: mail@cs-architects.co.uk

© COPYRIGHT

DRAWN AS		PROJECT	PONTARDAWE ARTS CENTRE CINEMA EXTENSION
SCALE	1:100 @A1	DRAWING	Plan-GA-Ground-Proposed Option 4
DATE	NOV'20	NUMBER	20/568/101 REV. /