Ordnance Survey Licence: © Hawlfraint a hawilau cronfa ddata'r goron 2013. Rhid trwydded yr arolwg ordnans 100023392. © Crown Copyright and Database Right 2013. Ordnance Survey 100023392.

THIS IS A C.A.D. PRODUCED DRAWING AND SHOULD NOT BE AMENDED BY HAND.

Drg. No.

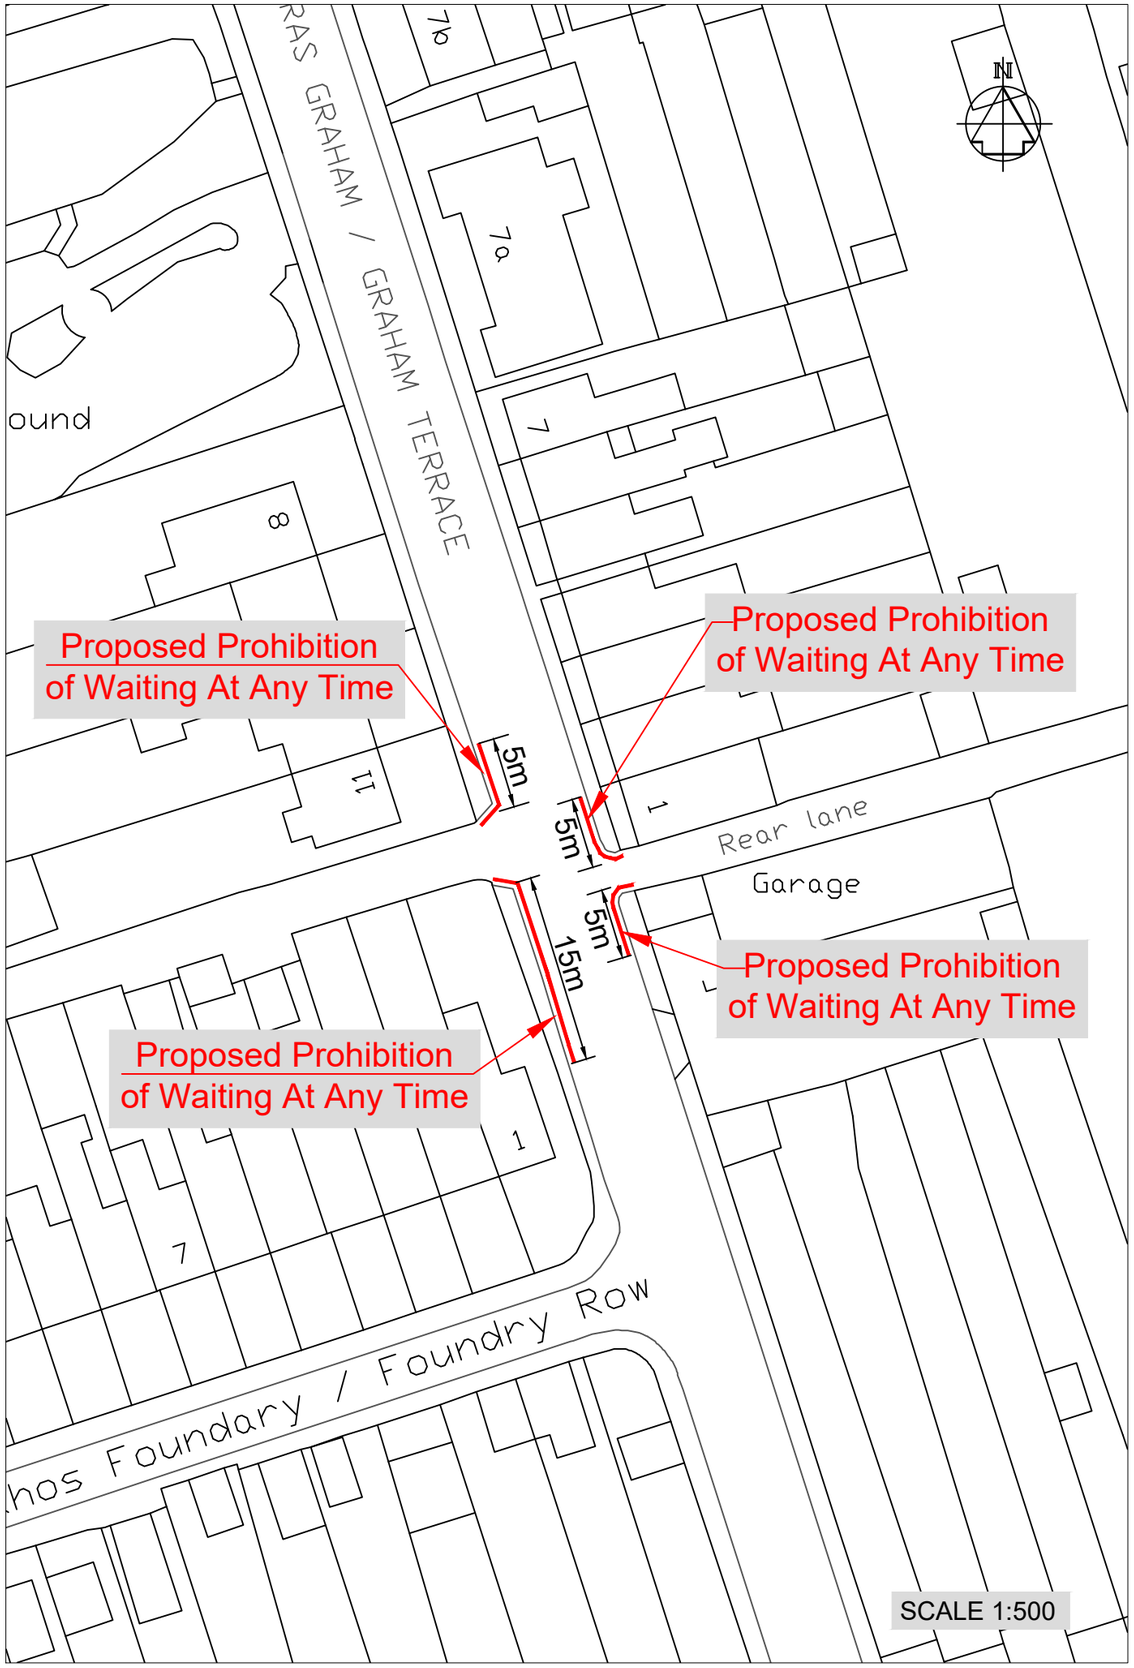

NOTES

1. All dimensions are in millimetres unless otherwise stated.

KEY:-

Proposed Prohibition of Waiting At Any Time

'APPENDIX A'

Rev	Details	Dr	Ch	Ap	Date

Client

Cyngor Castell-nedd Port Talbot
Neath Port Talbot Council

ENGINEERING AND TRANSPORT

NICOLA PEARCE BSC (Hons), Dip TP, MRTPI
DIRECTOR OF ENVIRONMENT AND REGENERATION
THE QUAYS, BRUNEL WAY
BAGLAN ENERGY PARK
NEATH SA11 2GG

Job Title

GRAHAM TERRACE
SKEWEN

PROPOSED TRAFFIC REGULATION ORDER

File No.		Financial Code No.			
Drawn	RLJ	Checked	MCB	Approved	HIH
Date	OCT'21	Date	OCT'21	Date	OCT'21
Scales	As Detailed		Status	PRELIM	
Drawing No.	C93839H_001_TRO1				

Job Title

V:\ts941 - RLJ_Projects\Financial Year 2021 - 2022\TROs\C9839H - Graham Terrace Skewen NWAAT\Drawings\C93839H_001_TRO1 Graham Terrace.dwg