Ordnance Survey Licence: © Hawlfraint a hawilau cronfa ddata'r goron 2013. Rhid trwydded yr arolwg ordnans 100023392. © Crown Copyright and Database Right 2013. Ordnance Survey 100023392.

THIS IS A C.A.D. PRODUCED DRAWING AND SHOULD NOT BE AMENDED BY HAND.

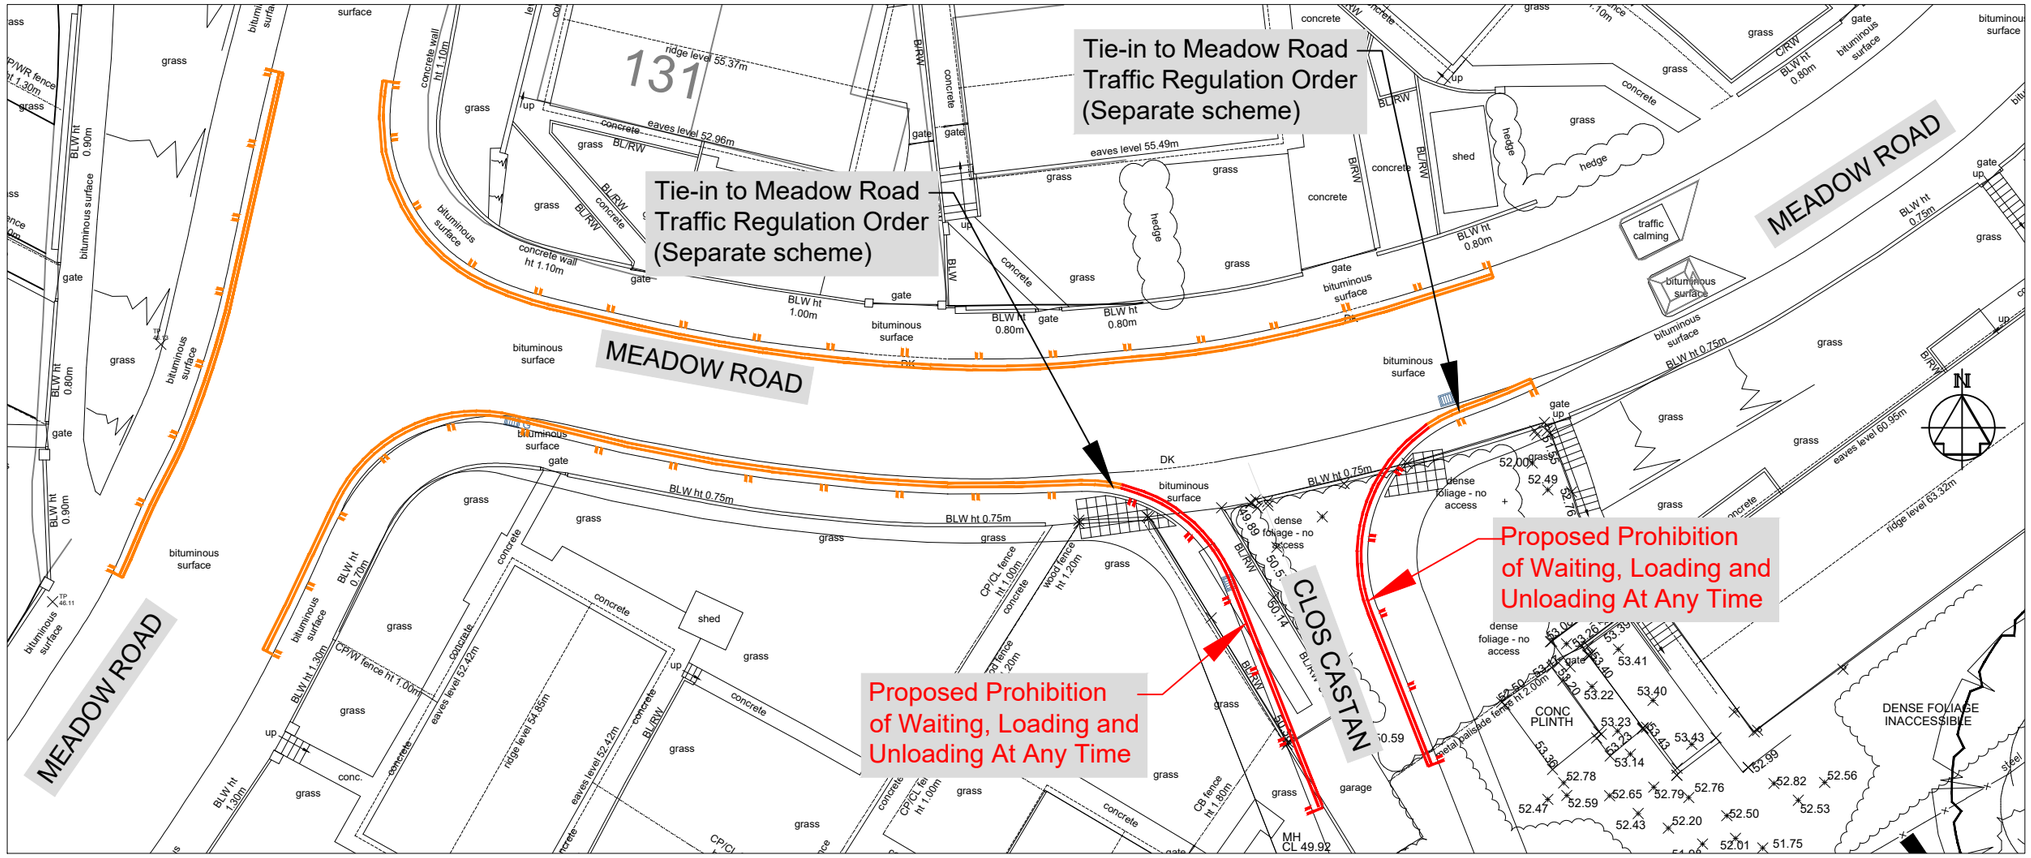

TRAFFIC REGULATION ORDER LAYOUT PLAN - SCALE 1:250

OVERALL SITE PLAN - SCALE 1:1250

NOTES A3

1. All dimensions are in millimetres unless otherwise stated.

KEY:-

- Proposed Prohibition of Waiting, Loading and Unloading At Any Time
- Existing Prohibition of Waiting, Loading and Unloading At Any Time
- Location of Proposed Traffic Regulation Order

'APPENDIX A'

Rev	Details	Dr	Ch	Ap	Date

Client

Cyngor Castell-nedd Port Talbot
Neath Port Talbot Council

ENGINEERING AND TRANSPORT

NICOLA PEARCE BSC (Hons), Dip TP, MRTPI
DIRECTOR OF ENVIRONMENT AND REGENERATION
THE QUAYS, BRUNEL WAY
BAGLAN ENERGY PARK
NEATH SA11 2GG

Job Title

HOUSING DEVELOPMENT
CLOS CASTAN, NEATH

PROPOSED TRAFFIC REGULATION ORDER

File No.		Financial Code No.			
Drawn	RLJ	Checked	MCB	Approved	HIH
Date	AUG'22	Date	AUG'22	Date	AUG'22
Scales	As Detailed	Status	PRELIM		
Drawing No.	NPT-CCS278-TRO-1				

Drg. No.

Job Title